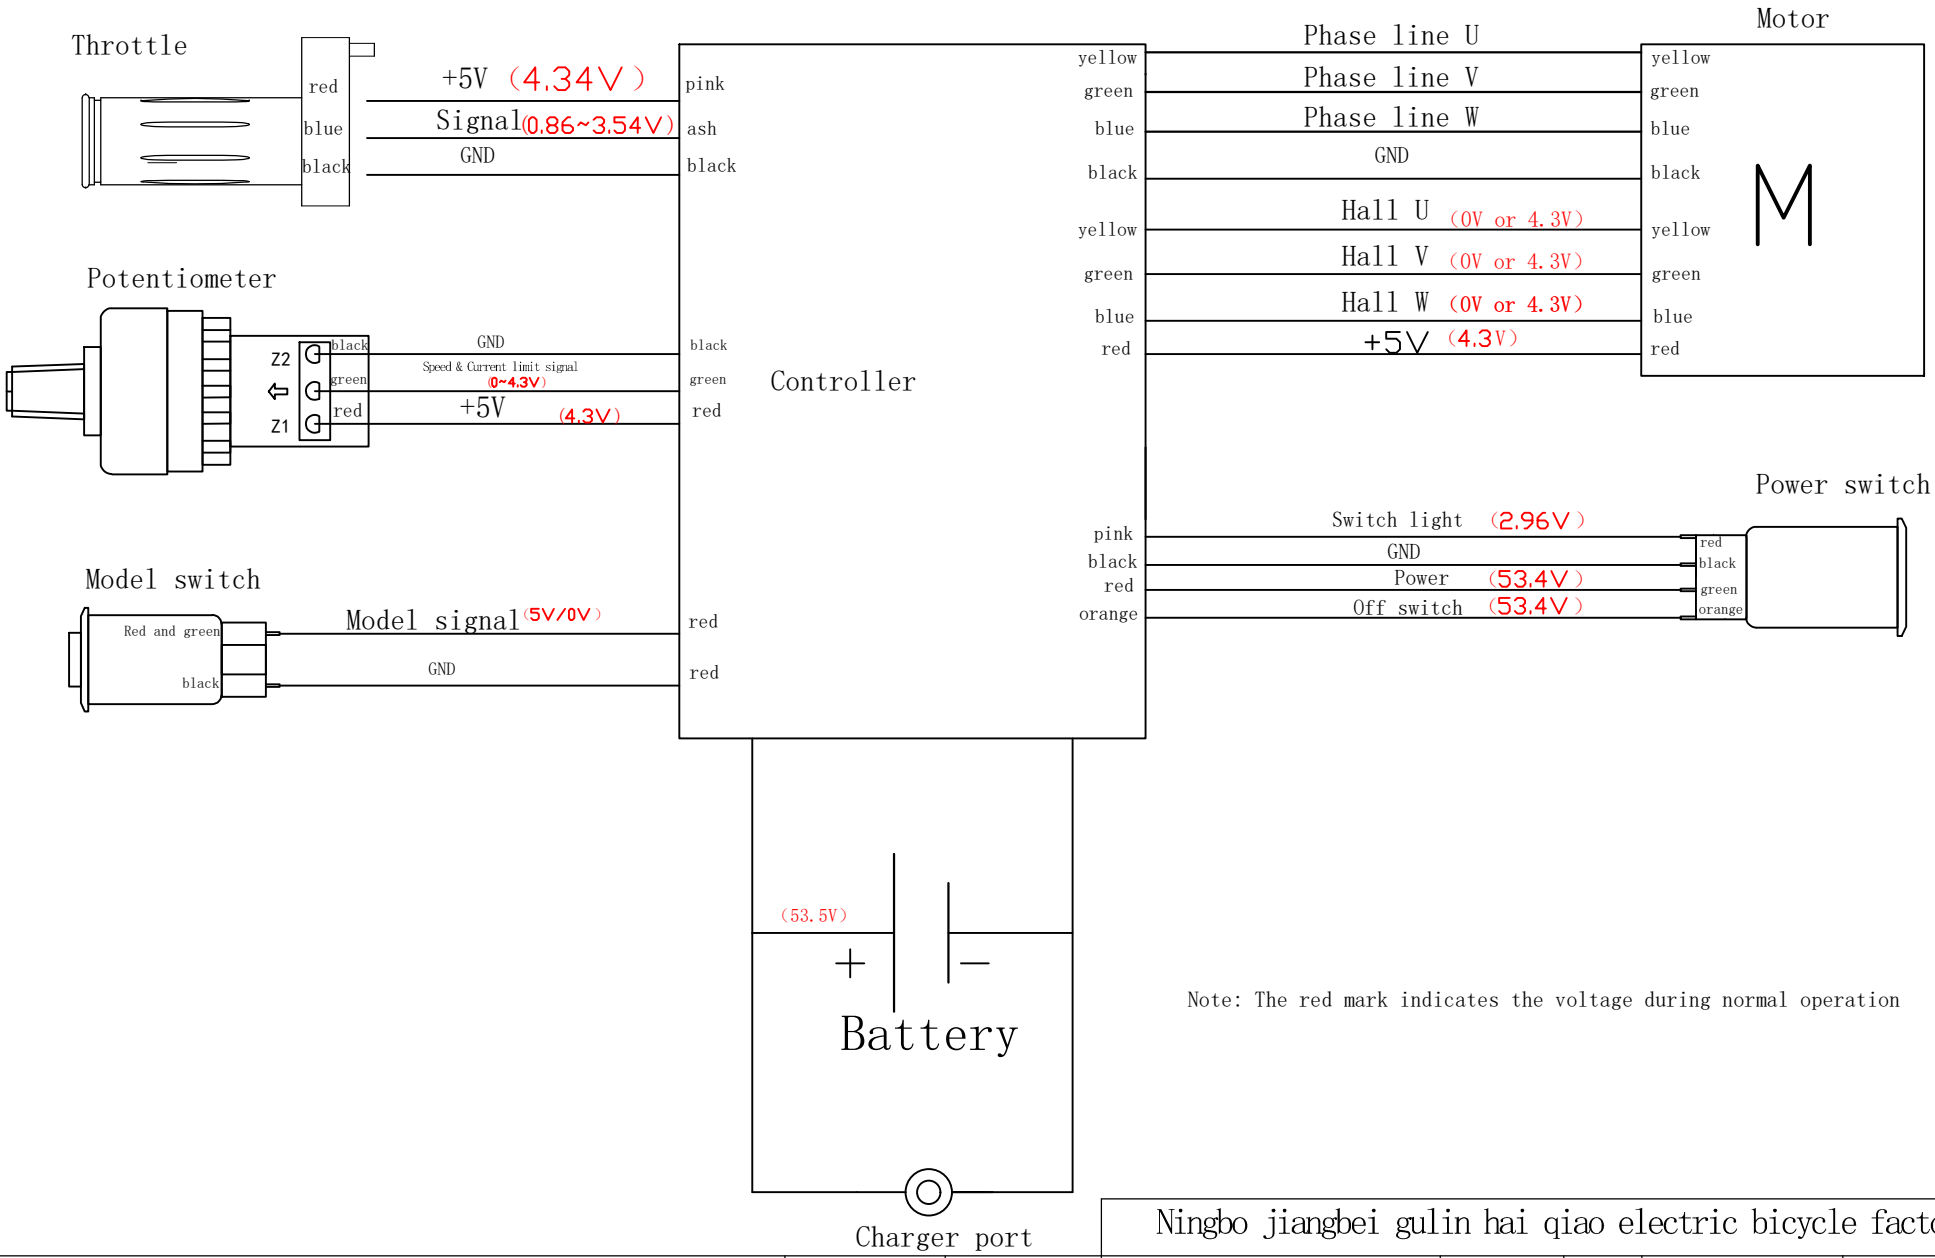

Note: The red mark indicates the voltage during normal operation

			Ningbo jiangbei gulin hai qiao electric bicycle factory					
				charting	check	DRAWING NO. HQ-20230518-002		Third Angle
Initial version		2023/5/18	name	ratio	unit	quantity	craft	completion date
Change resume	modify By	modify date	woof schematic diagram	1:1	MM			2023/05/18